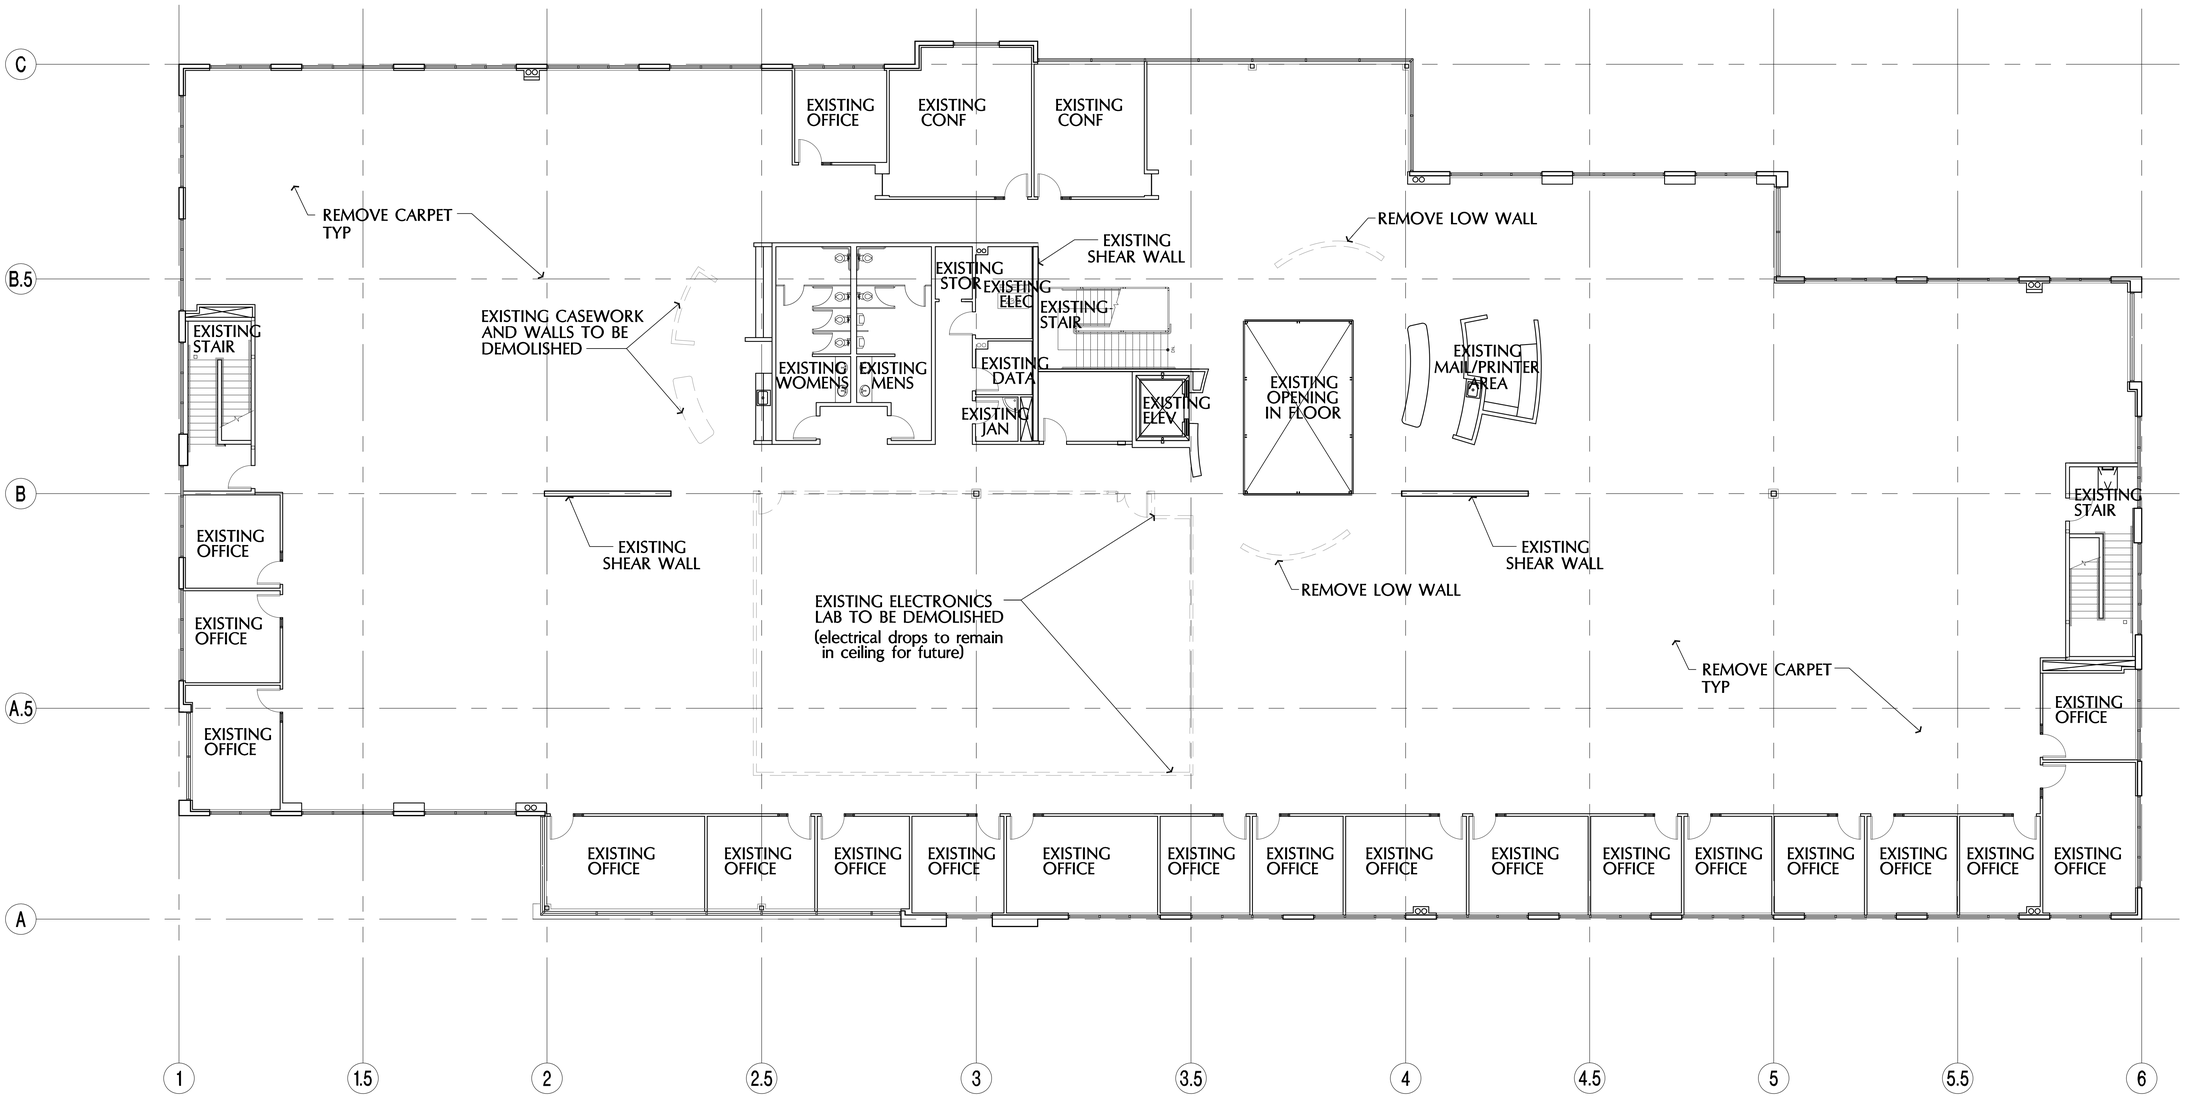
C
B.5
B
A.5
A
1
1.5
2
2.5
3
3.5
4
4.5
5
5.5
6
EXISTING OFFICE
EXISTING CONF
EXISTING CONF
REMOVE CARPET TYP
REMOVE LOW WALL
EXISTING SHEAR WALL
EXISTING STOR
EXISTING ELEC
EXISTING STAIR
EXISTING CASEWORK AND WALLS TO BE DEMOLISHED
EXISTING WOMENS
EXISTING MENS
EXISTING DATA
EXISTING JAN
EXISTING ELEV
EXISTING OPENING IN FLOOR
EXISTING MAIL/PRINTER AREA
EXISTING STAIR
EXISTING OFFICE
EXISTING OFFICE
EXISTING SHEAR WALL
EXISTING SHEAR WALL
REMOVE LOW WALL
EXISTING ELECTRONICS LAB TO BE DEMOLISHED
(electrical drops to remain in ceiling for future)
REMOVE CARPET TYP
EXISTING STAIR
EXISTING OFFICE
EXISTING OFFICE
EXISTING OFFICE