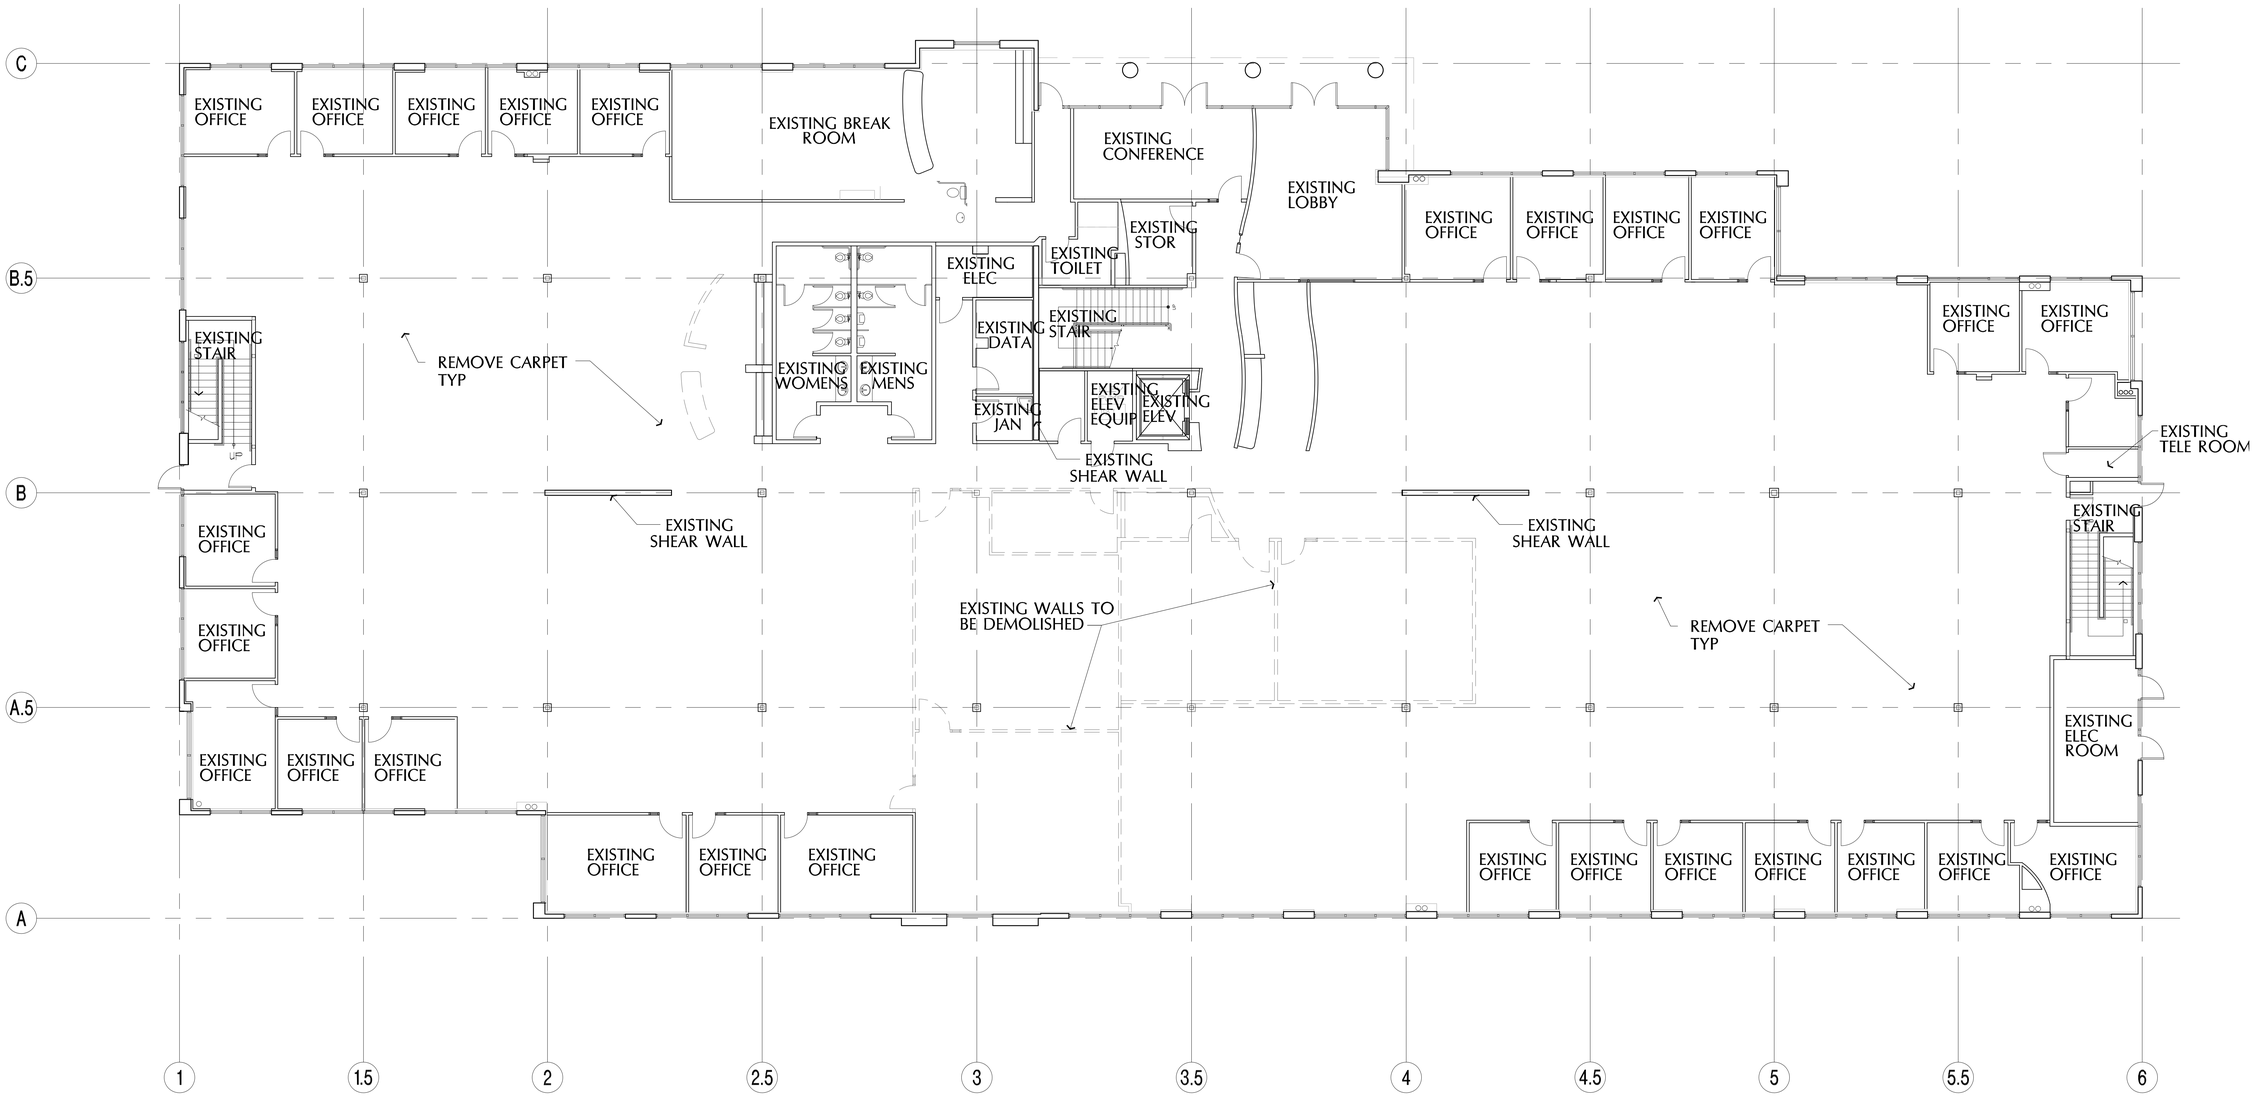


# FIRST FLOOR DEMO PLAN

## 15435 INNOVATION DRIVE